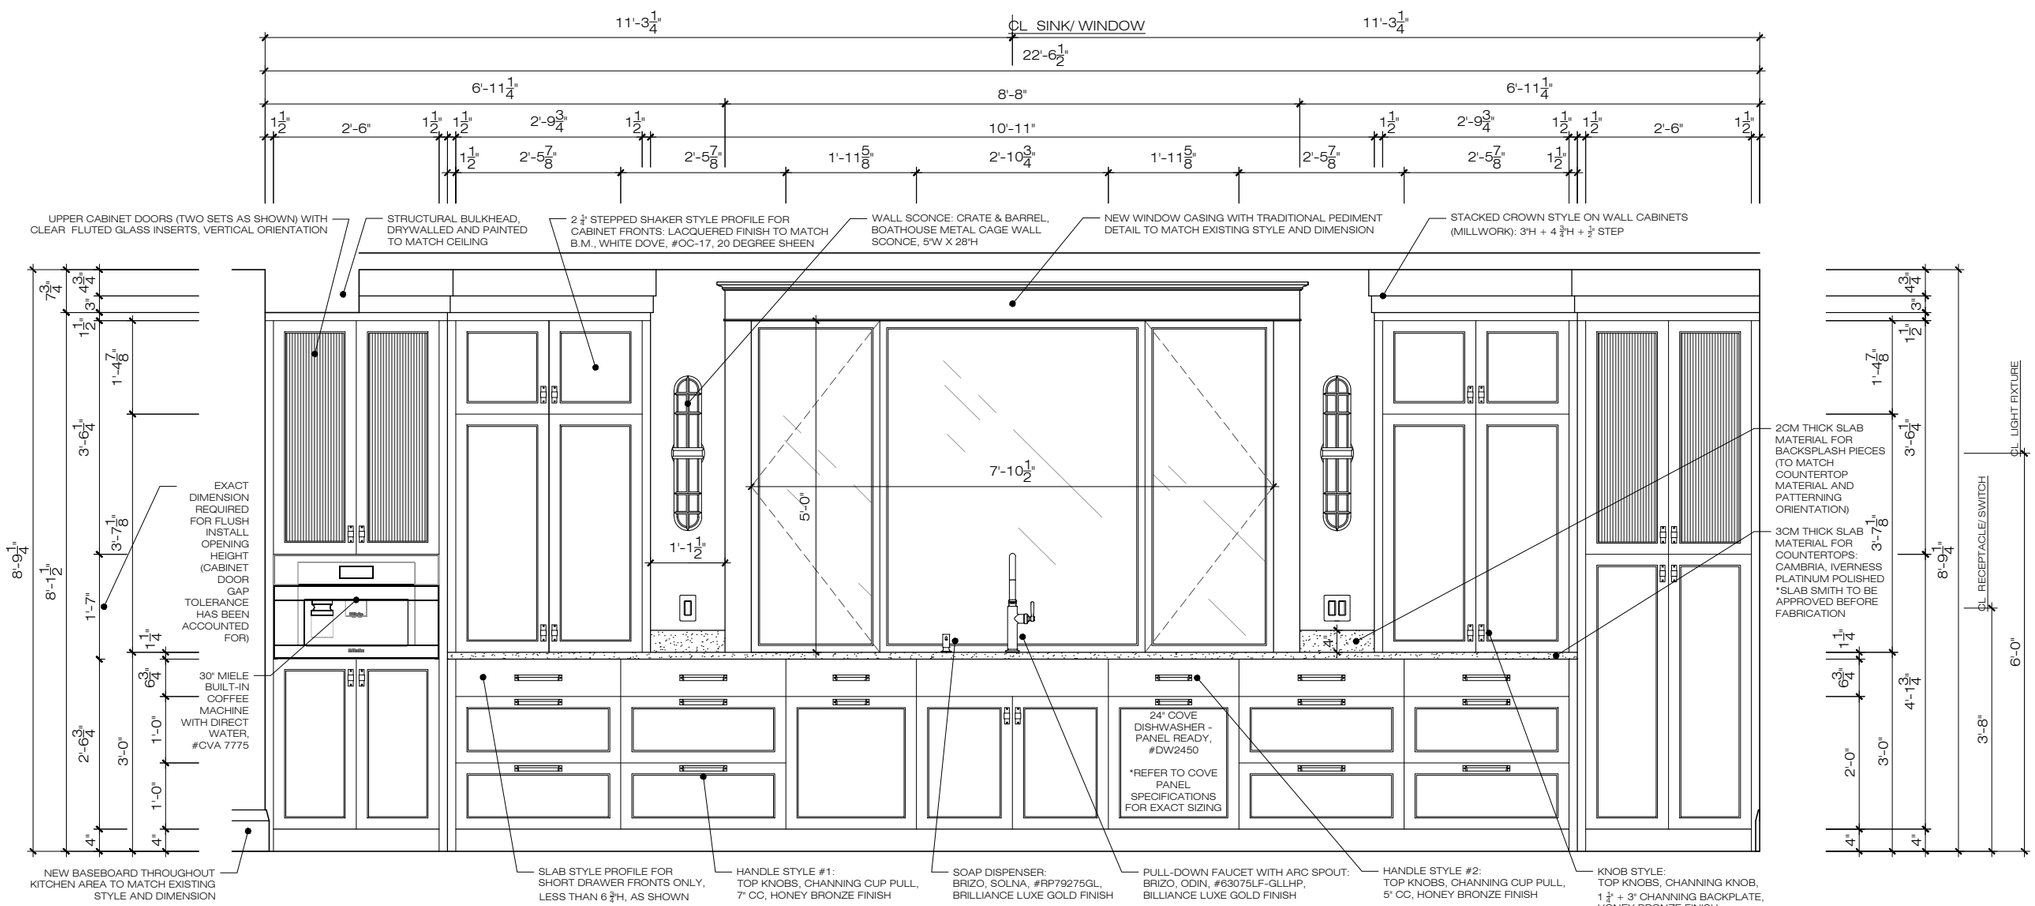

ELEVATION A

KITCHEN - EAST VIEW