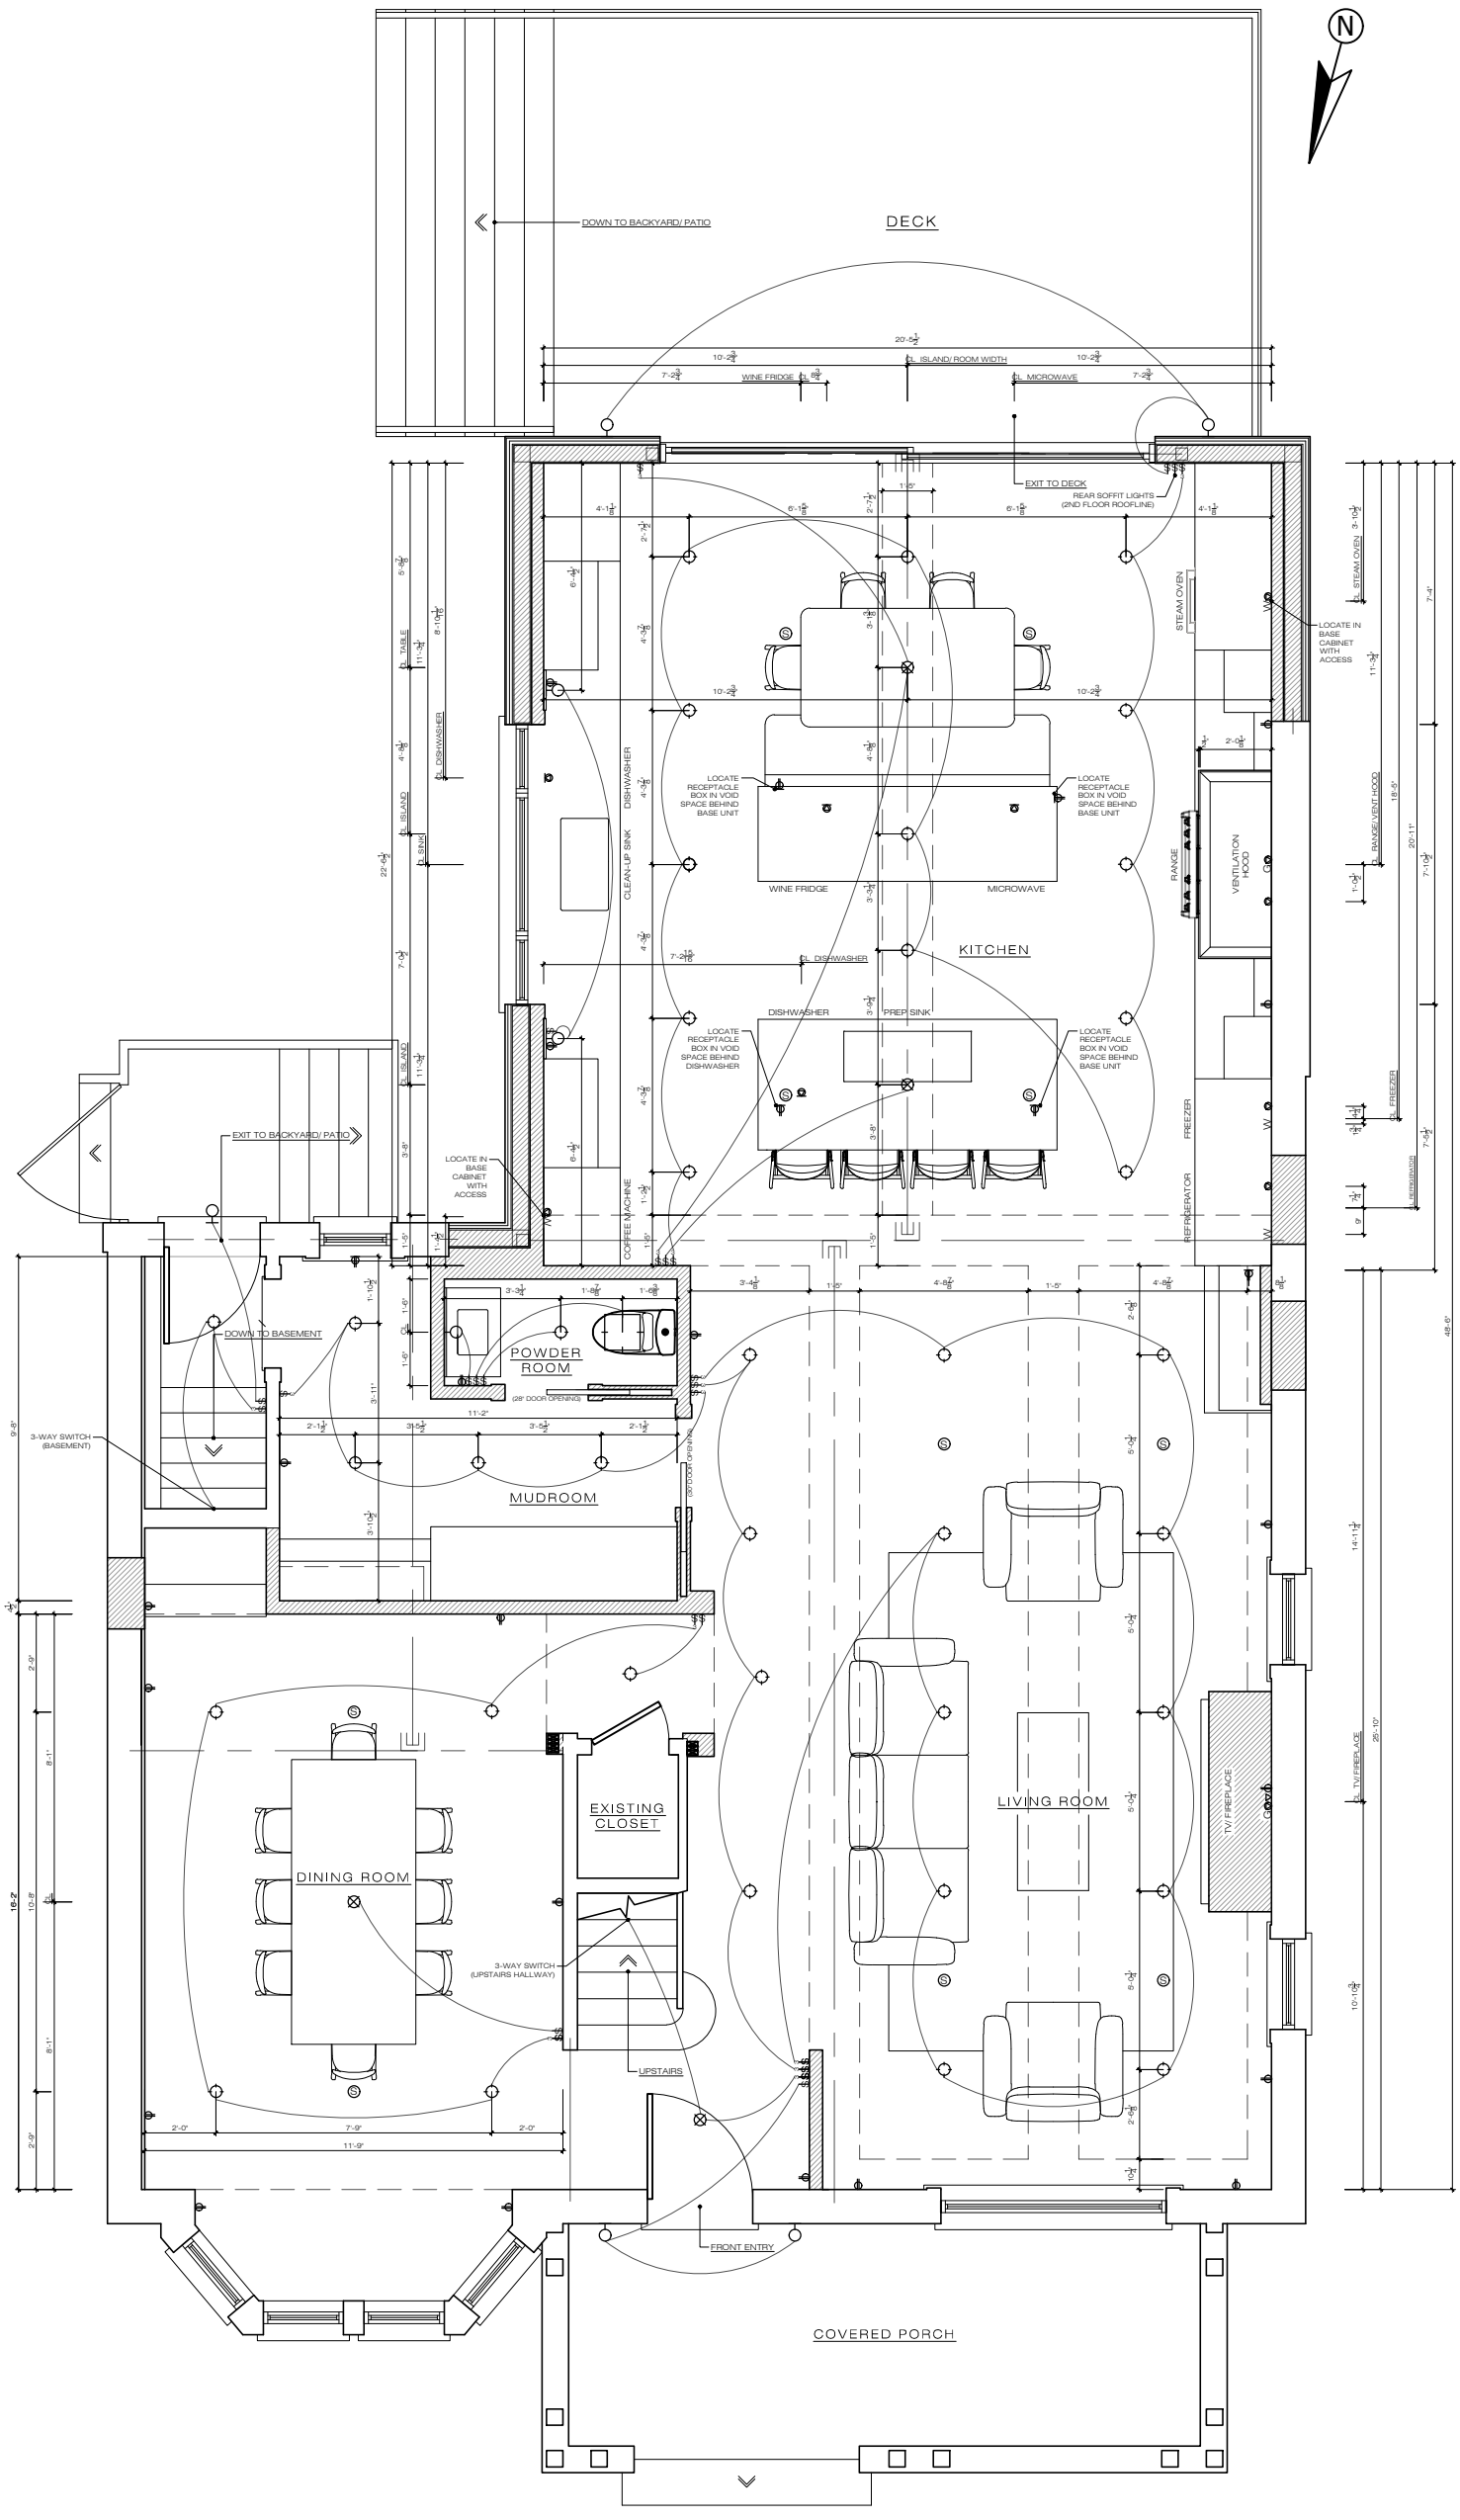

LEGEND

	4" SLIMLINE LED RECESSED CEILING POT LIGHT
	DECORATIVE CEILING FIXTURE
	WALL MOUNTED DECORATIVE SCONCE: LOCATION @72" O.F.F., O.C., AS NOTED FOR KITCHEN/ @87" O.F.F., O.C. FOR POWDER ROOM
S	RECESSED CEILING SPEAKER
	RECESSED BATHROOM CEILING VENTILATION FAN
$	SINGLE LIGHT SWITCH: TYPICAL @48" O.F.F., O.C. UNLESS NOTED
$3	3-WAY LIGHT SWITCH: TYPICAL @48" O.F.F., O.C. UNLESS NOTED
	DUPLEX RECEPTACLE: BACKSPLASH LOCATION @40" or 44" O.F.F., O.C., AS NOTED, TYPICAL @12" O.F.F., O.C.
	POWER FOR APPLIANCE, REFER TO SPECIFICATION FOR EXACT REQUIREMENTS
	DATA/ ETHERNET JACK
G	GAS LINE FOR APPLIANCE, REFER TO SPECIFICATION FOR EXACT REQUIREMENTS
W	WATER LINE FOR APPLIANCE, REFER TO SPECIFICATION FOR EXACT REQUIREMENTS
)	CONNECTED LIGHTING CIRCUIT
- - -	LINE OF DROPPED CEILING DETAIL
	NEW AREAS TO BE CONSTRUCTED
	NOTE: ALL DIMENSIONS ARE FINISHED MEASUREMENTS, INCLUDING DRYWALL

LIGHTING/ ELECTRICAL/ PLUMBING PLAN

MAIN LEVEL