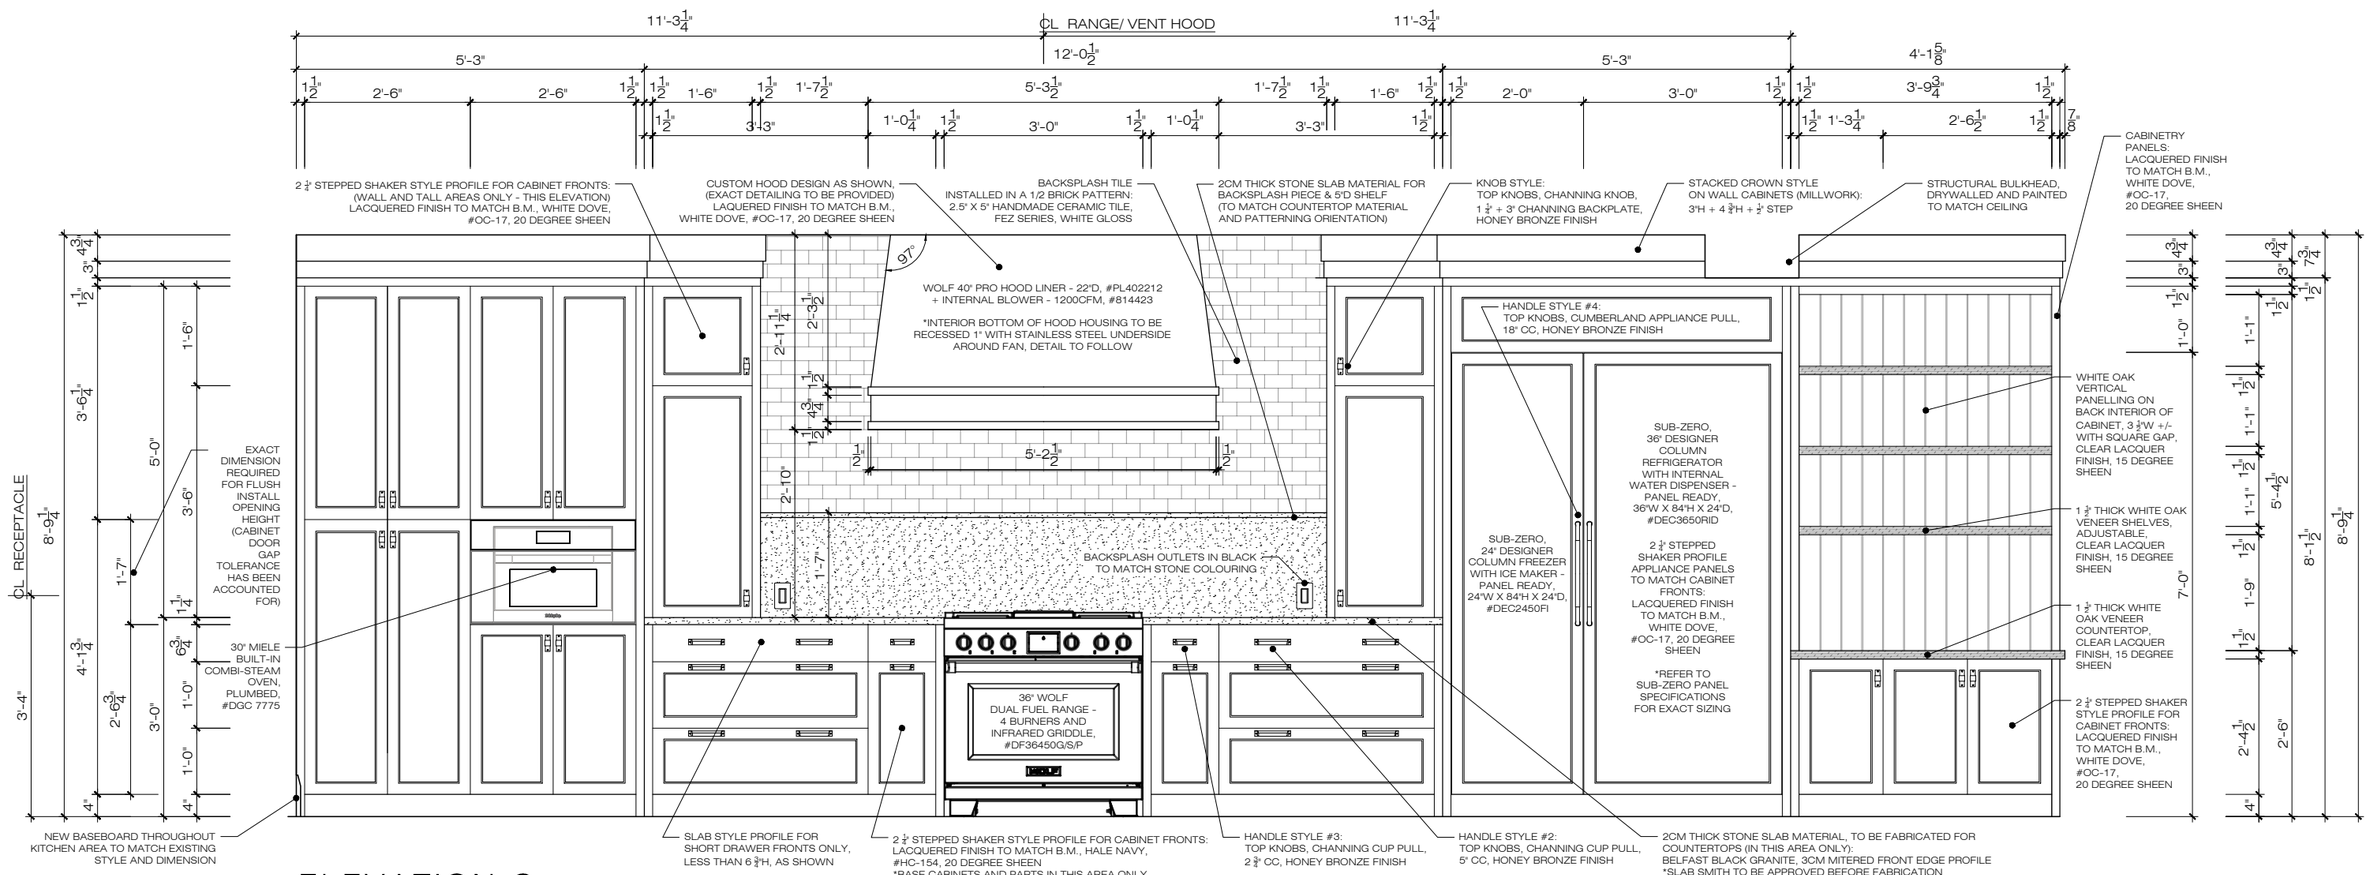

ELEVATION C

KITCHEN - WEST VIEW