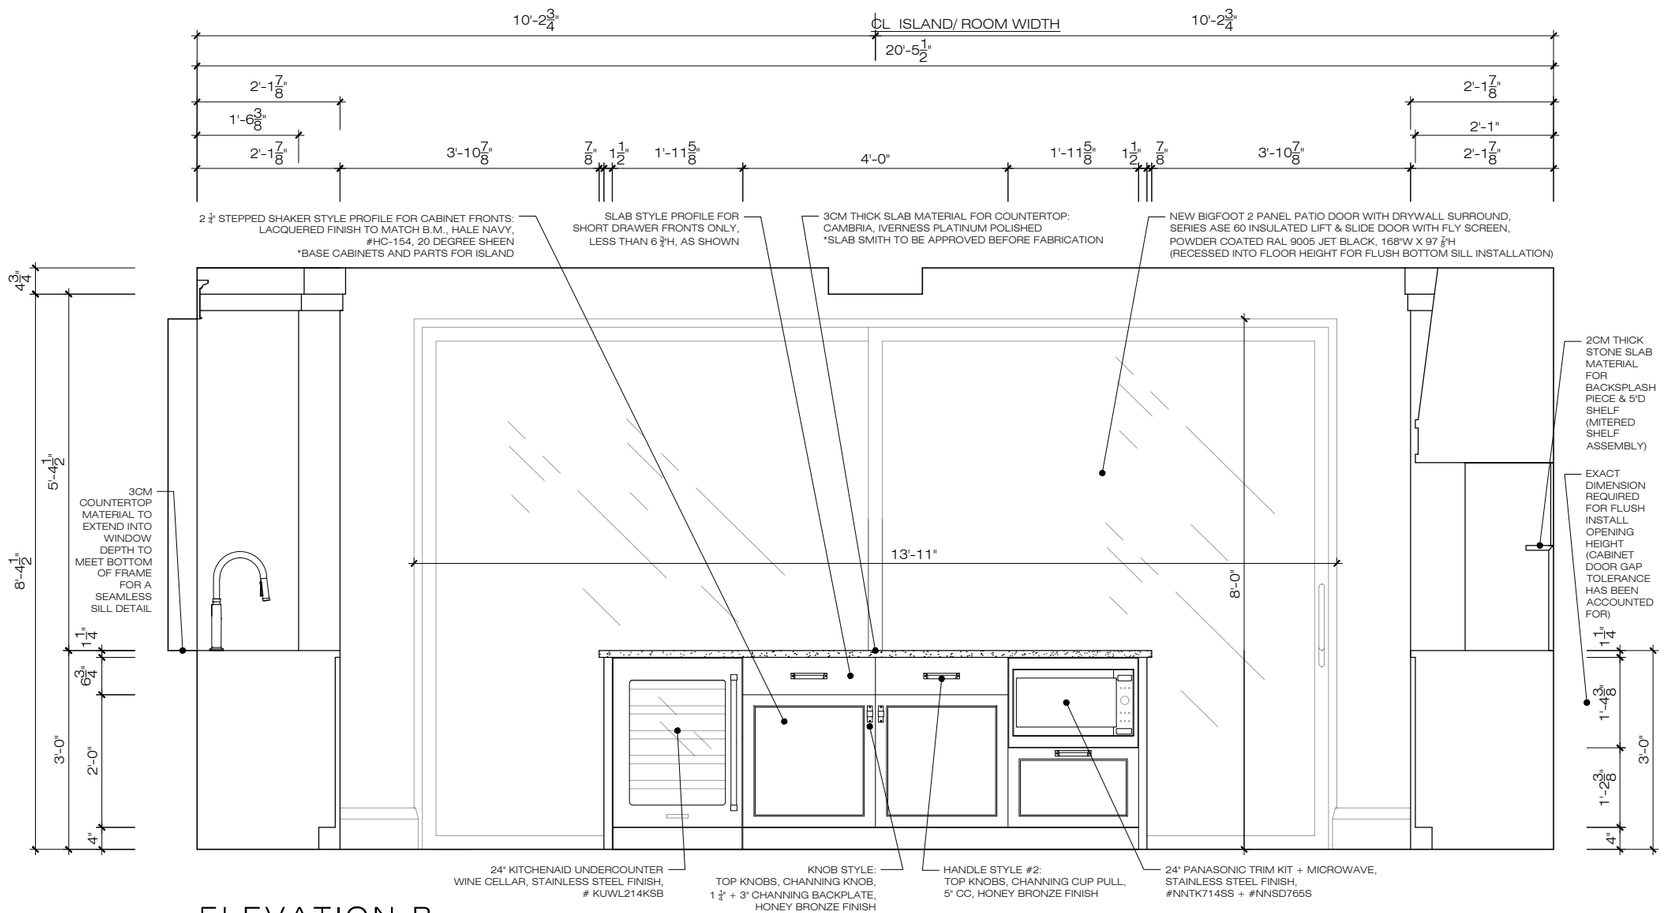

ELEVATION B

KITCHEN - SOUTH VIEW