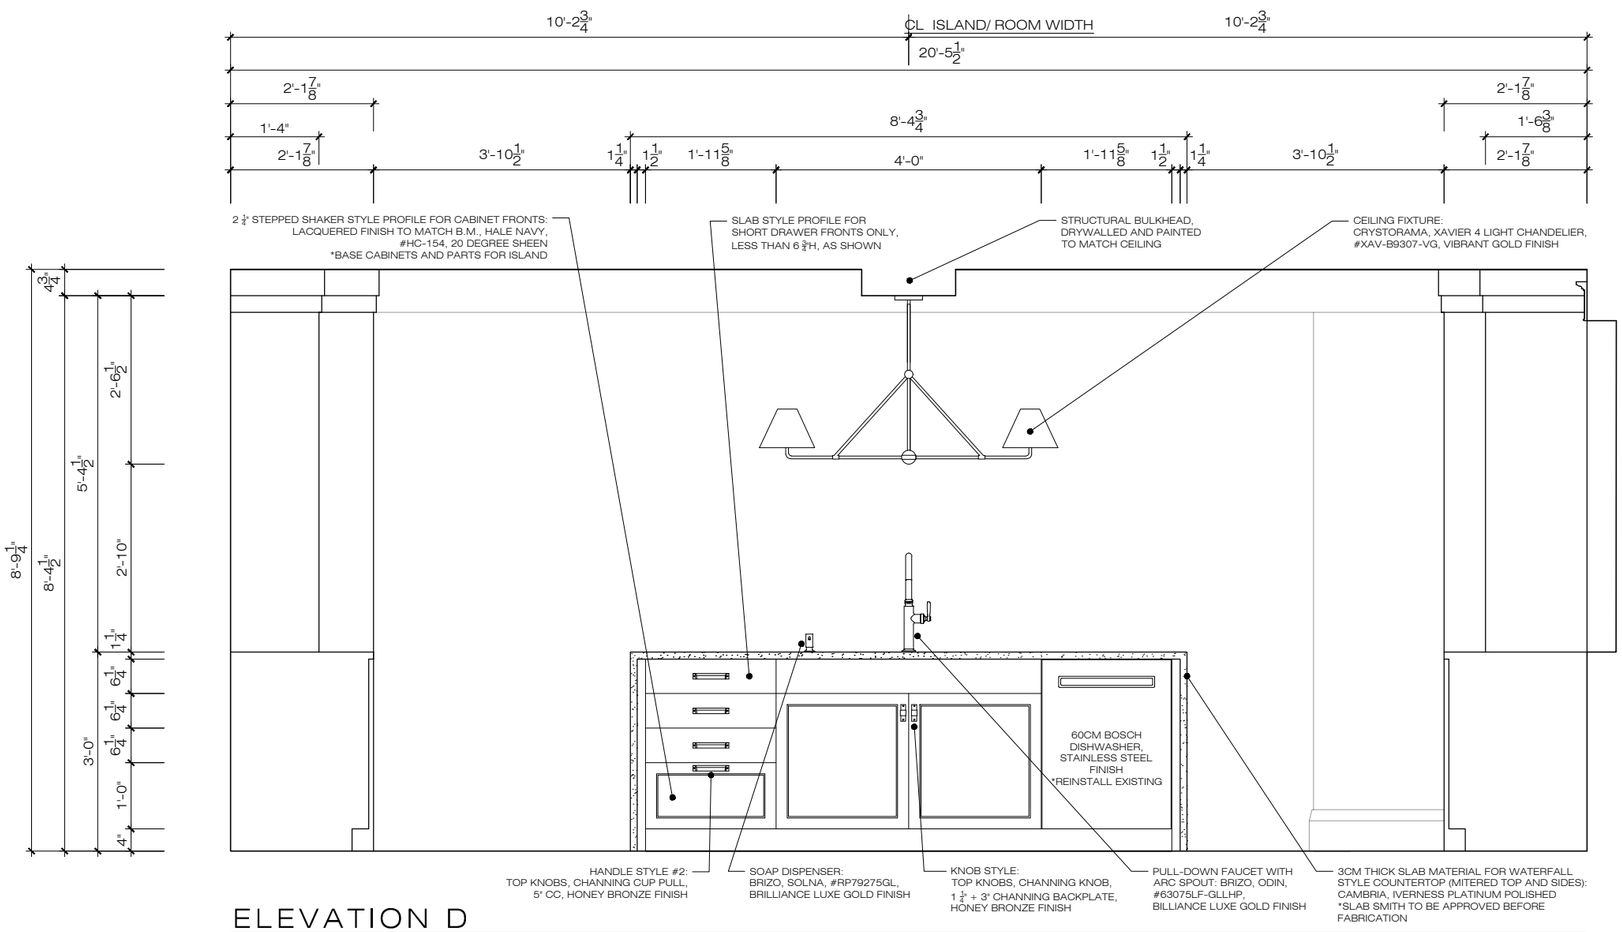

ELEVATION D

KITCHEN - NORTH VIEW